





1'-2"
8'-1 1/8"
9'-1 1/8"
8'-4 1/2"

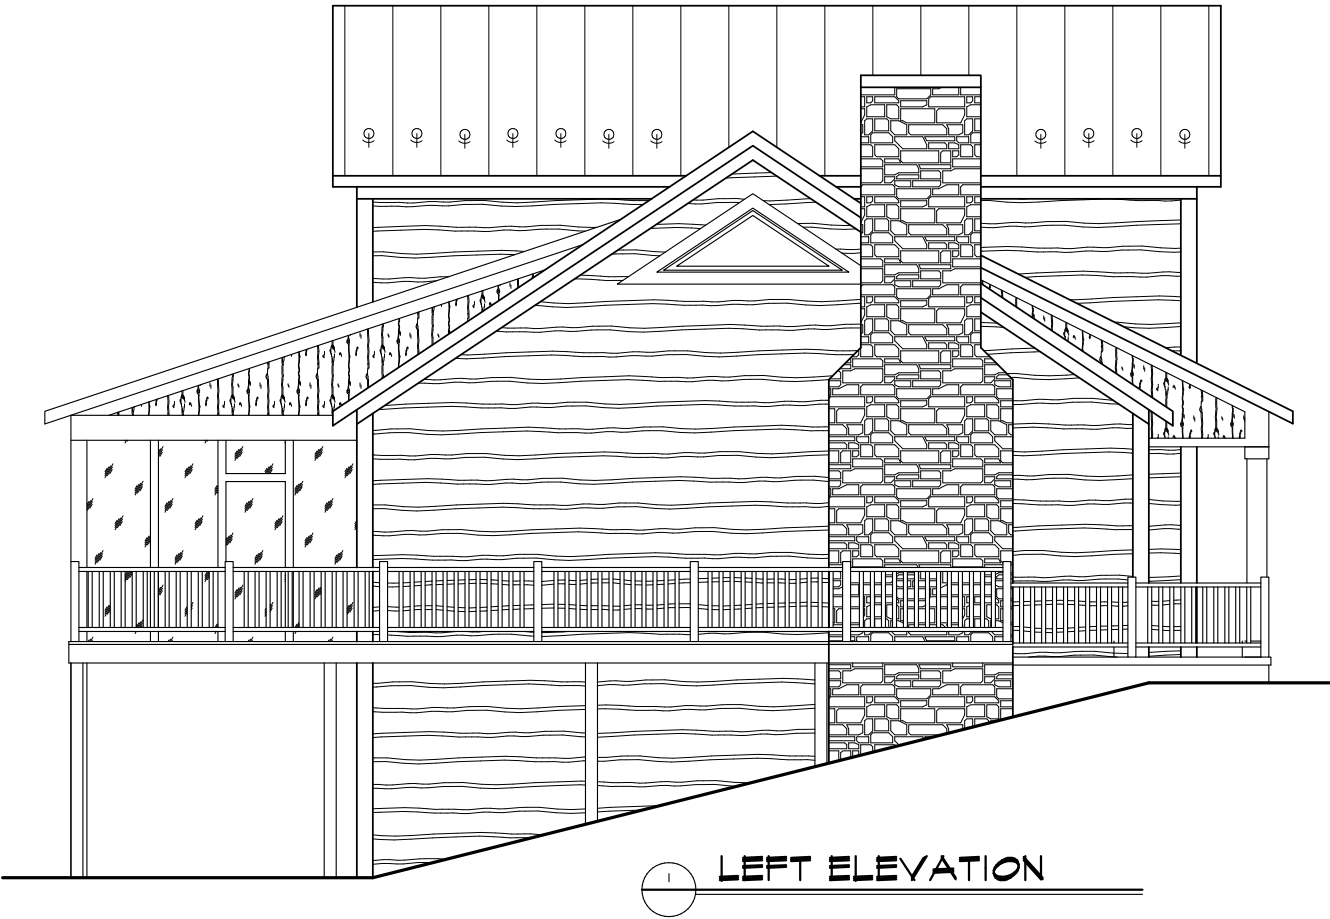


1

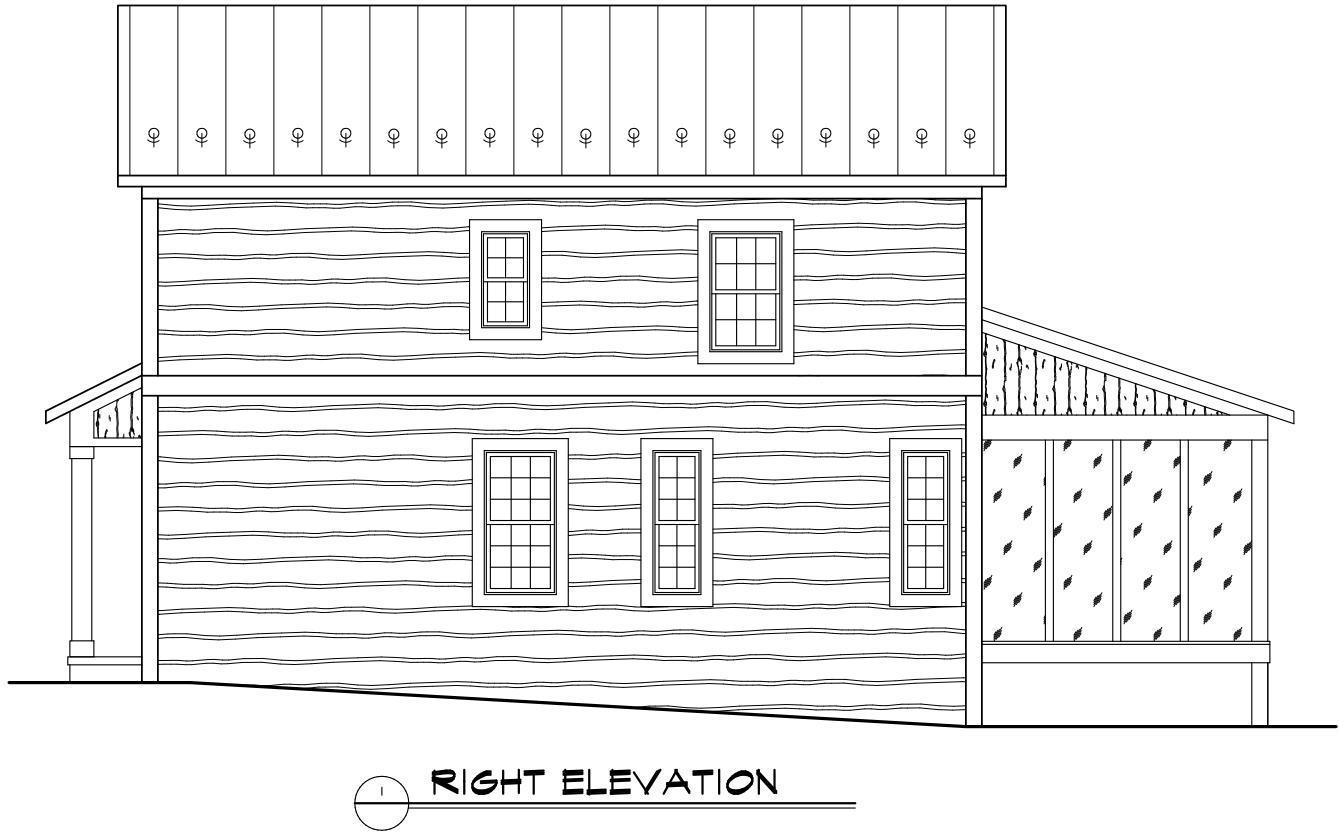

1




1

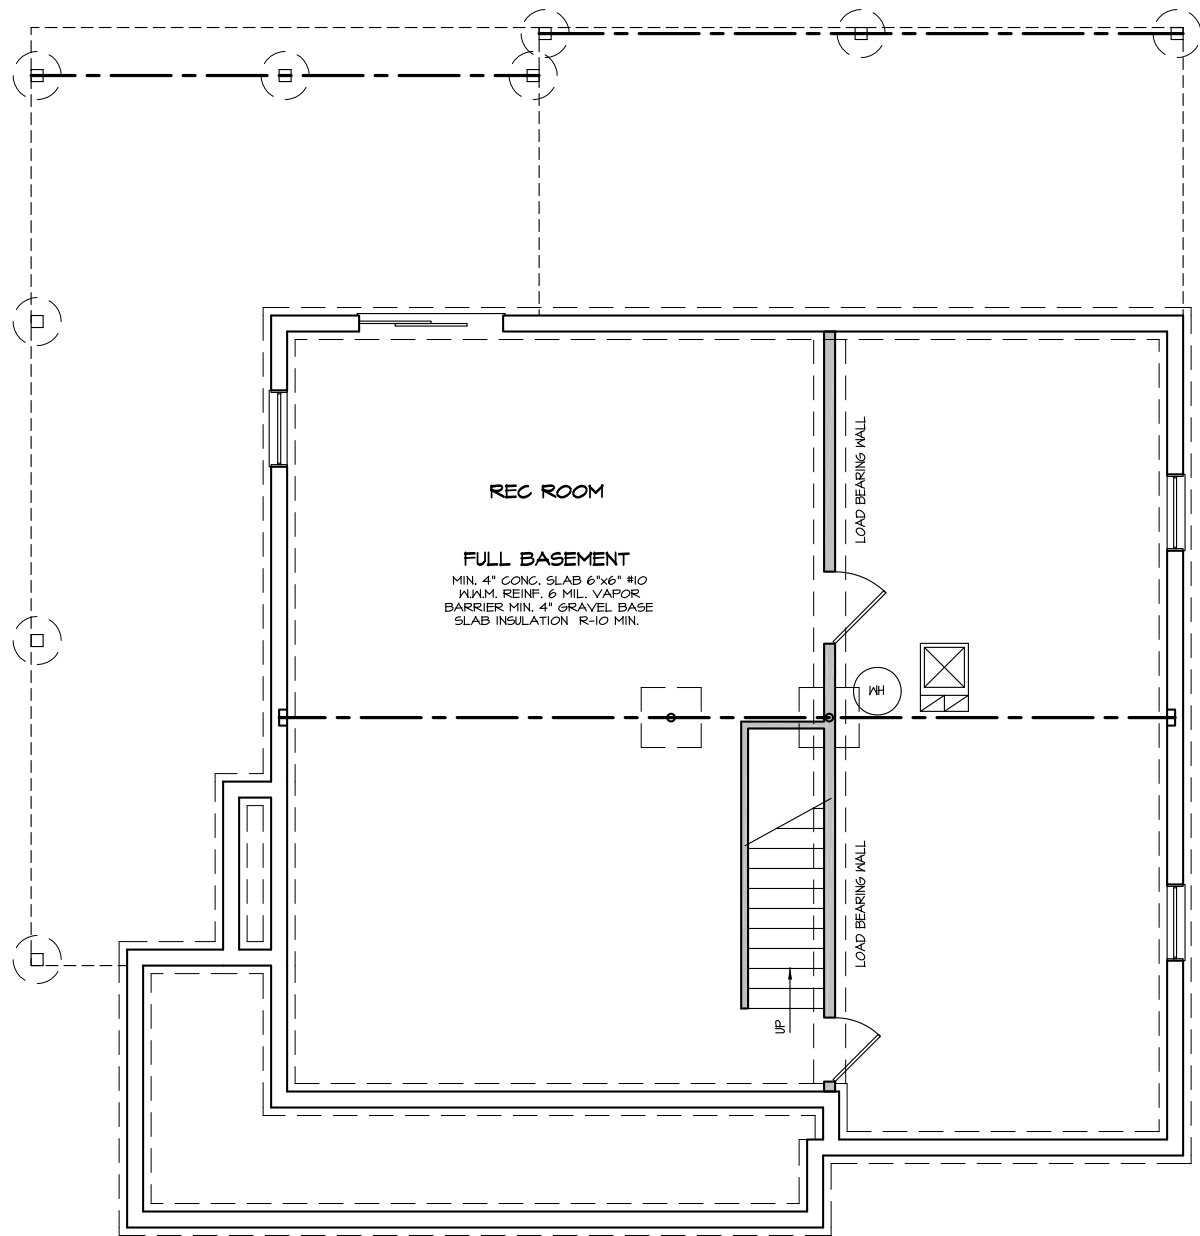

FOUNDATION PLAN

PRELIMINARY
DRAWING

 DESIGN CONCEPTS WWW.FRANKLOLLI.COM	SCALE: (UNLESS OTHERWISE NOTED) 11 X 17 SHEET - 1/8"=1'-0" 24 X 36 SHEET - 1/4"=1'-0"	DRAWN BY: LOLLI	C E RENSBERGER AND FAMILY LLC BUILDER	HOUSE NAME: ALBAN	DRAWING TITLE FOUNDATION PLAN
	DATE: 4/27/25	PROJECT NO. 007167		SHEET No. A2.1	

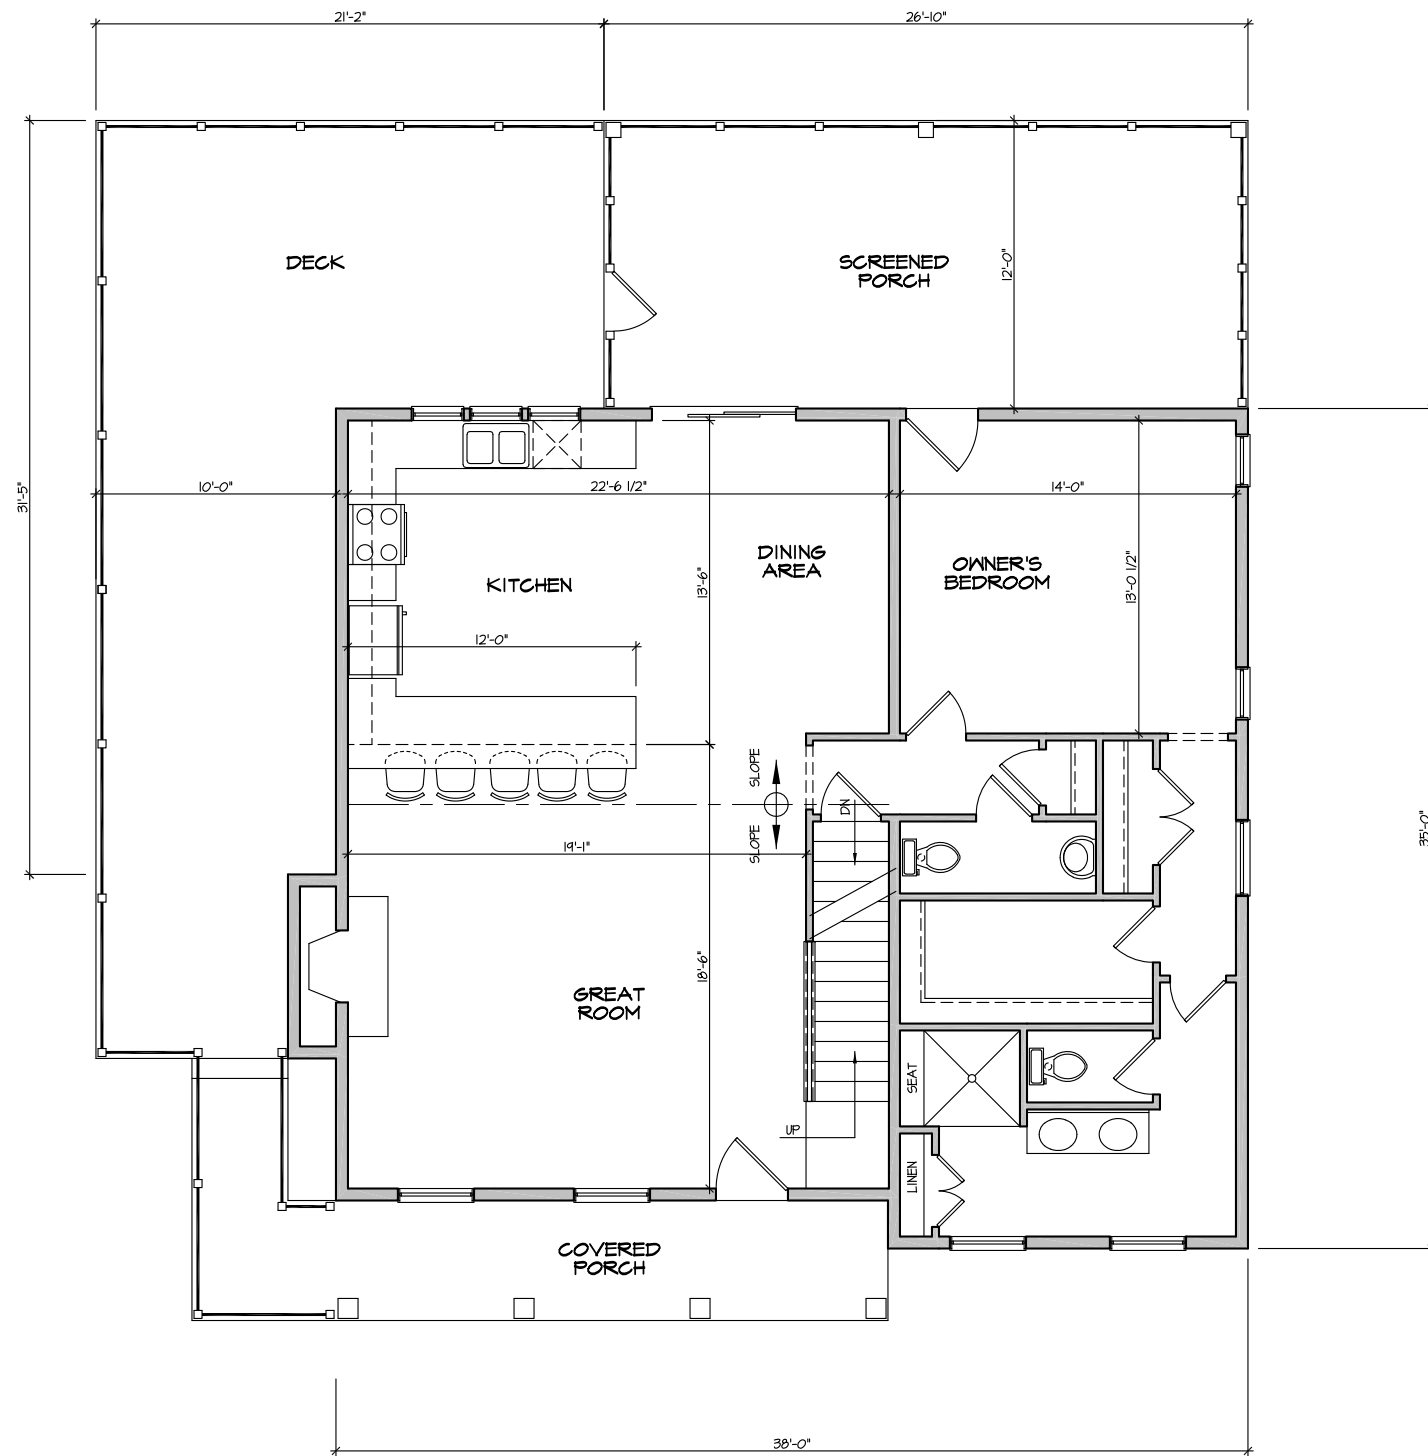


1 FIRST FLOOR PLAN

FIRST 1284 SQ. FT.
SECOND 532 SQ. FT.
TOTAL 1816 SQ. FT.

PRELIMINARY
DRAWING

 DESIGN CONCEPTS WWW.FRANKLOLLI.COM	
SCALE: (UNLESS OTHERWISE NOTED) 11 X 17 SHEET - 1/8" = 1'-0" 24 X 36 SHEET - 1/4" = 1'-0"	
DRAWN BY: LOLLI	
DATE: 4/27/25	
PROJECT NO. 007167	
C E RENSBERGER AND FAMILY LLC BUILDER	
HOUSE NAME: ALBAN	DRAWING TITLE FIRST FLOOR PLAN
SHEET No. A3.1	

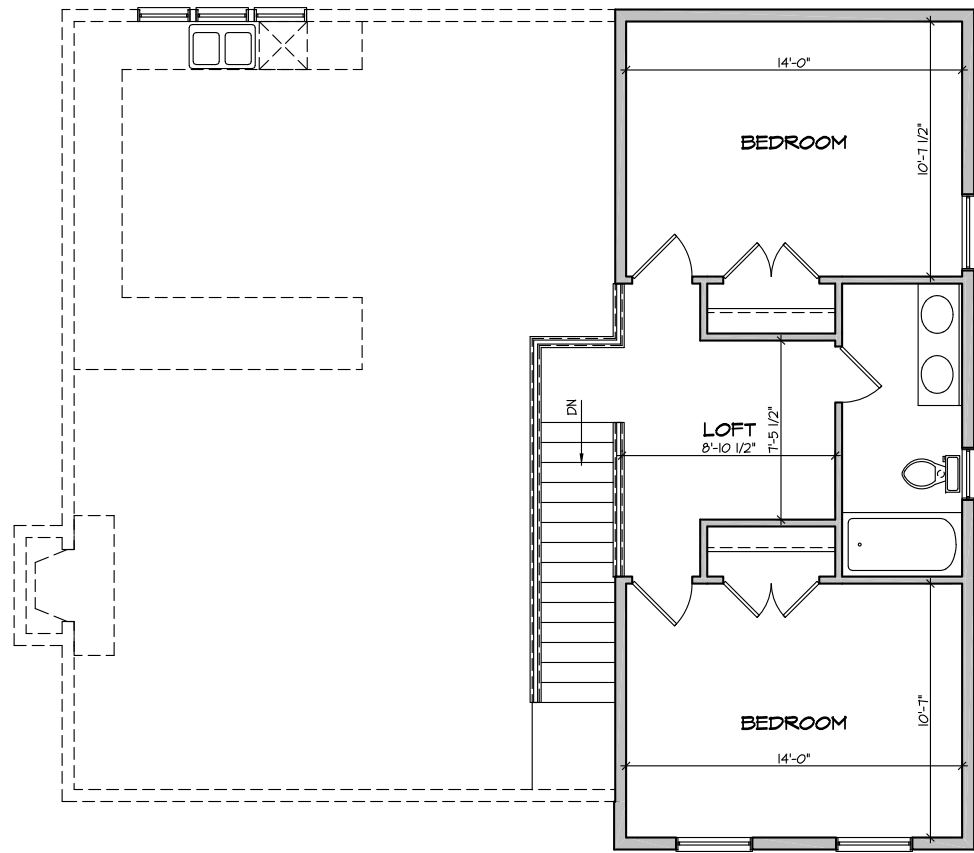

① **SECOND FLOOR PLAN**
532 SQ. FT.

**PRELIMINARY
DRAWING**

 DESIGN CONCEPTS WWW.FRANKLOLLI.COM	
SCALE: (UNLESS OTHERWISE NOTED) 11 X 17 SHEET - 1/8" = 1'-0" 24 X 36 SHEET - 1/4" = 1'-0"	
DRAWN BY: LOLLI DATE: 4/27/25 PROJECT NO. 007167	
C E RENSBERGER AND FAMILY LLC BUILDER	
HOUSE NAME: ALBAN	DRAWING TITLE: SECOND FLOOR PLAN
SHEET No. A4.1	