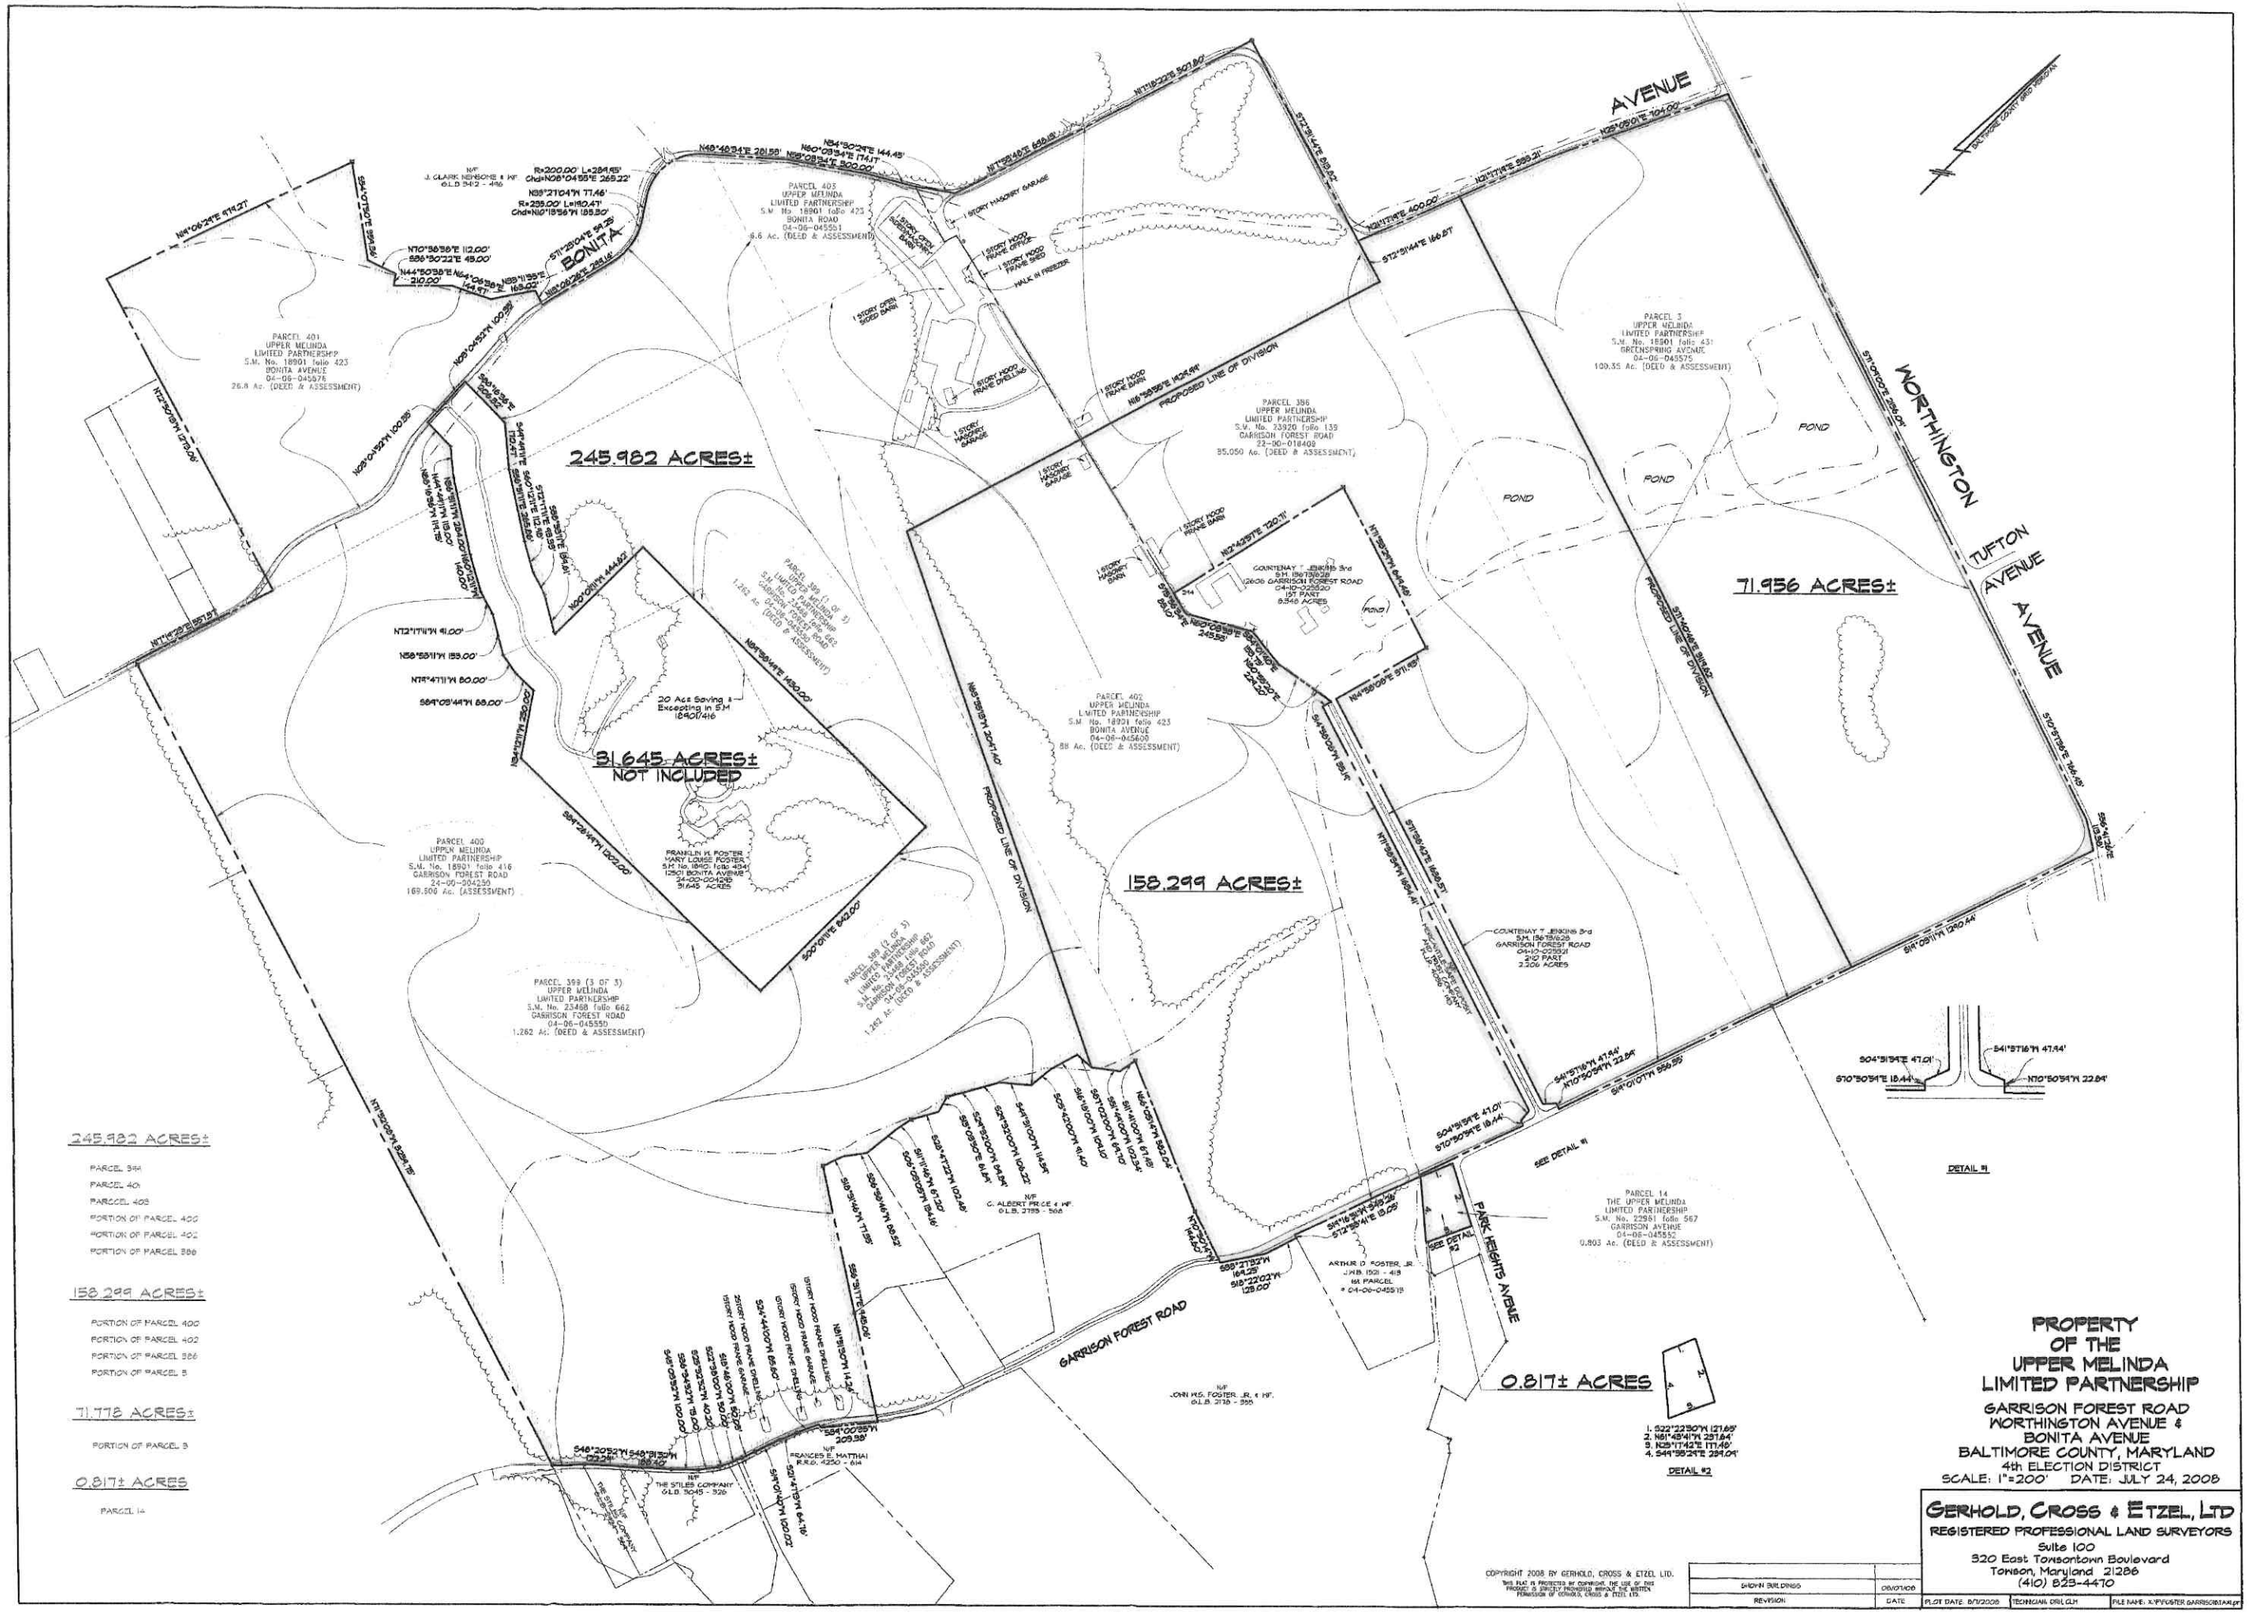

PROPERTY OF THE UPPER MELINDA LIMITED PARTNERSHIP

GARRISON FOREST ROAD
WORTHINGTON AVENUE &
BONITA AVENUE
BALTIMORE COUNTY, MARYLAND
4th ELECTION DISTRICT
SCALE: 1"=200' DATE: JULY 24, 2008

GERHOLD, CROSS & ETZEL, LTD
REGISTERED PROFESSIONAL LAND SURVEYORS
Suite 100
320 East Towsontown Boulevard
Towson, Maryland 21286
(410) 823-4470

COPYRIGHT 2008 BY GERHOLD, CROSS & ETZEL LTD.
THIS PLAT IS PROTECTED BY COPYRIGHT. THE USE OF THIS PROPERTY IS SPECIFICALLY RESTRICTED TO THE PERSON PERMISSION OF GERHOLD, CROSS & ETZEL LTD.

SHOWN BUILDINGS	08/07/08
REVISION	DATE

PLOT DATE: 8/7/2008 | TECHNICIAN: DRL/GLM | FILE NAME: X:\FFOSTER GARRISON.MAP